FLOOR PLAN NOTES

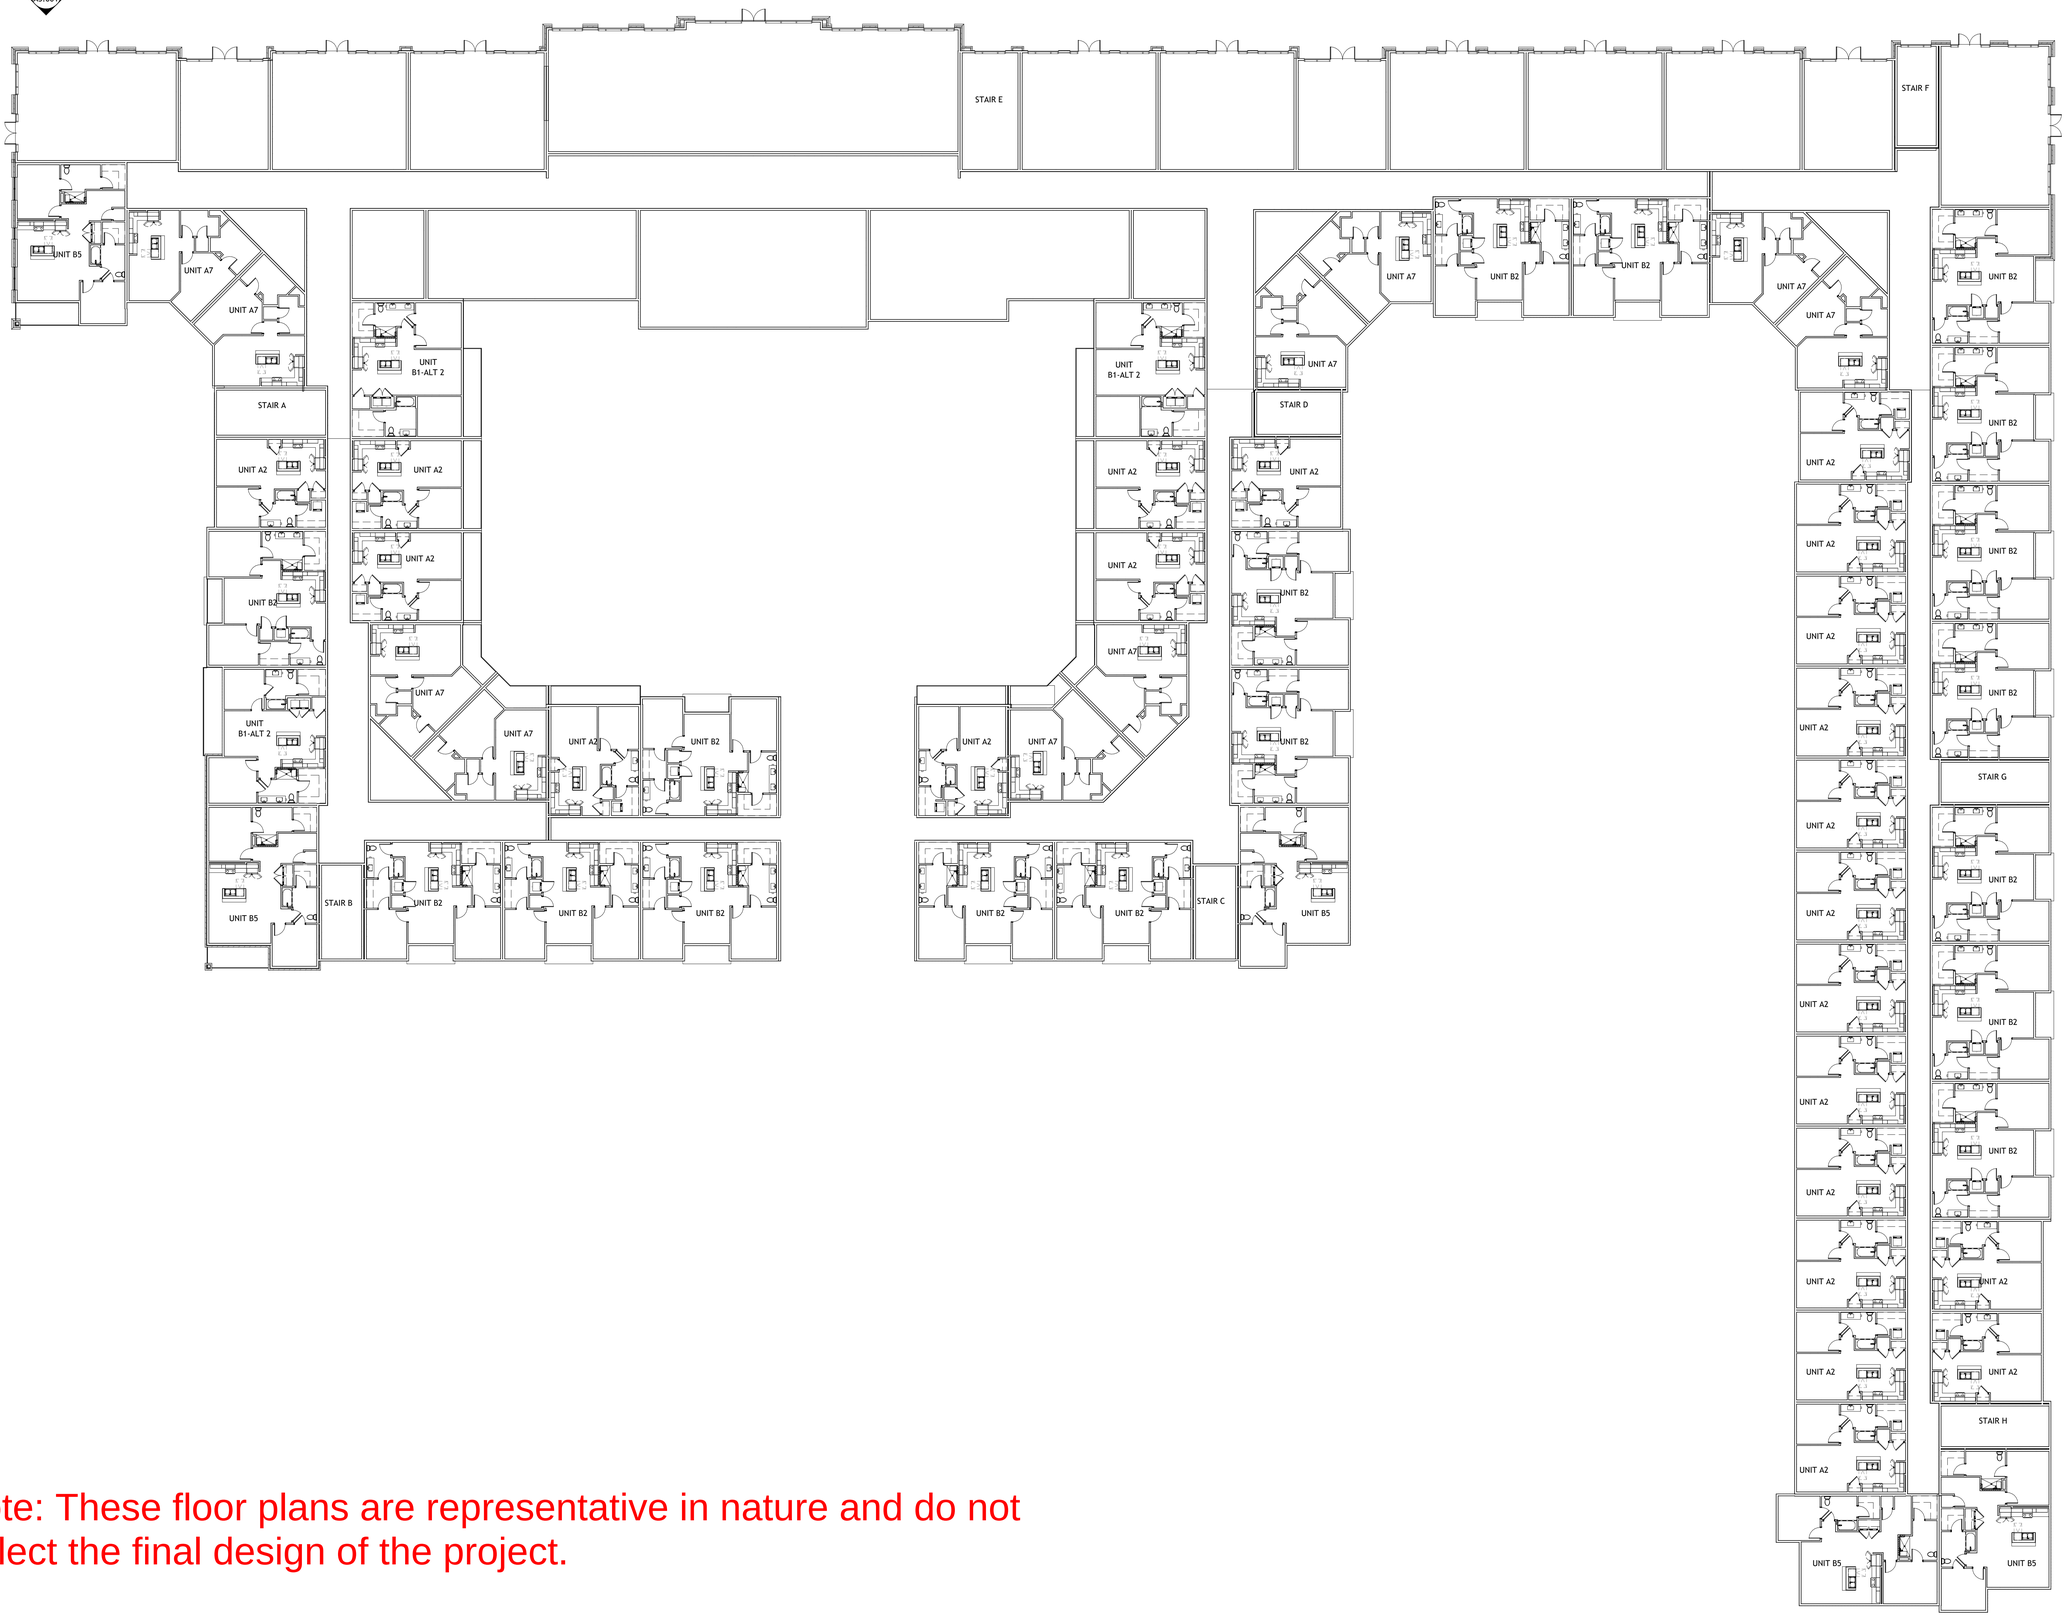

Note: These floor plans are representative in nature and do not reflect the final design of the project.

1 A1.01 FLOOR PLAN- LEVEL 1
1/16" = 1'-0"

PROJECT # : XXXXXX
DRAWN BY: Author
CHECKED BY: Checker

NILES BOLTON ASSOCIATES

3060 Peachtree Rd. N.W.
Suite 600
Atlanta, GA 30305

T 404 365 7600

www.nilesbolton.com

No.	Description	Date

This drawing, as an instrument of service, is and shall remain the property of the Architects and shall not be reproduced, published or used in any way without the permission of the Architect.

SNELLVILLE MULTI-FAMILY
990 HIGHWAY 78
SNELLVILLE, GEORGIA 30052

HIGHPOINT DEVELOPMENT, LLC.

SHEET TITLE:
BUILDING PLAN- LEVEL 1

SHEET NUMBER:
A1.01

MM-DD-YYYY

NOT RELEASED FOR CONSTRUCTION

5/15/2023 5:50:33
Bill Temp\Snellville Rendering Model_lstephensonnilesbolton.rvt

FLOOR PLAN NOTES

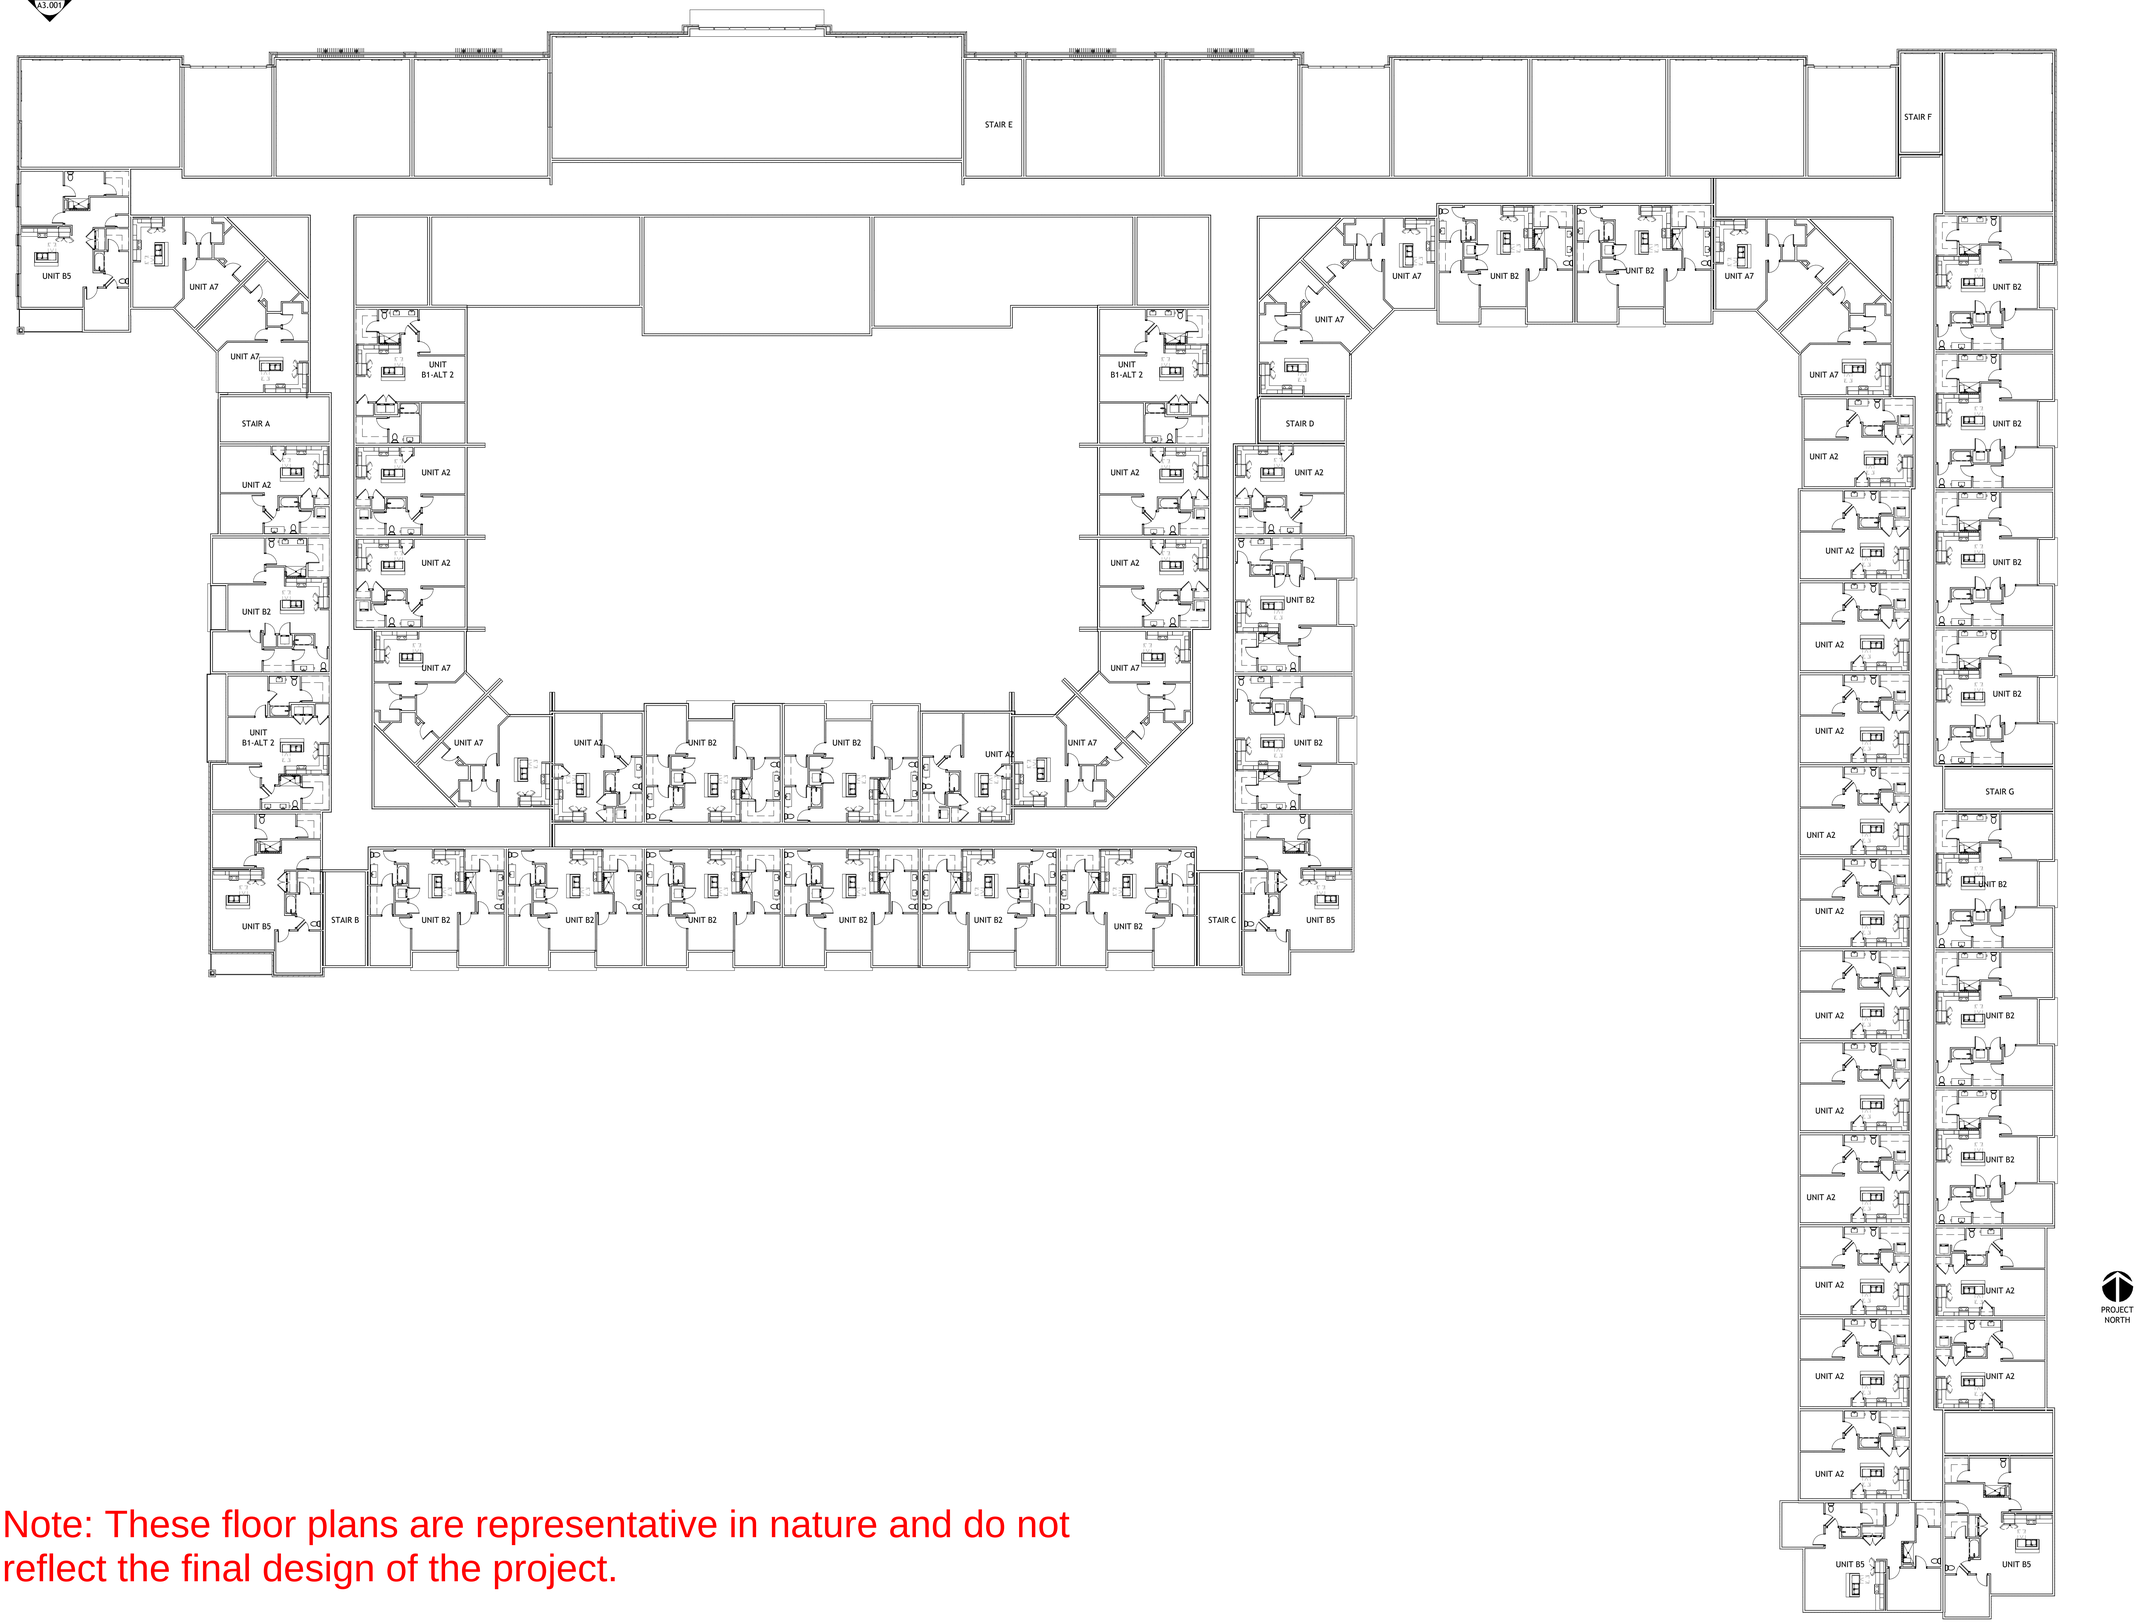

Note: These floor plans are representative in nature and do not reflect the final design of the project.

1 / A3.001 — FLOOR PLAN- LEVEL 2
1/16" = 1'-0"

5/15/2023 5:50:41 PM Temp\Snellville_Rendering Model_stephensonmillebolton.rvt

NILES BOLTON ASSOCIATES

3060 Peachtree Rd. N.W.
Suite 600
Atlanta, GA 30305

T 404 365 7600

www.nilesbolton.com

PROJECT # : XXXXXX
DRAWN BY: Author
CHECKED BY: Checker

No.	Description	Date

This drawing, as an instrument of service, is and shall remain the property of the Architects and shall not be reproduced, published or used in any way without the permission of the Architect.

SNELLVILLE MULTI-FAMILY
990 HIGHWAY 78
SNELLVILLE, GEORGIA 30052

HIGHPOINT DEVELOPMENT, LLC.

SHEET TITLE:
BUILDING PLAN- LEVEL 2

SHEET NUMBER:
A1.02

MM-DD-YYYY

NOT RELEASED FOR CONSTRUCTION

FLOOR PLAN NOTES

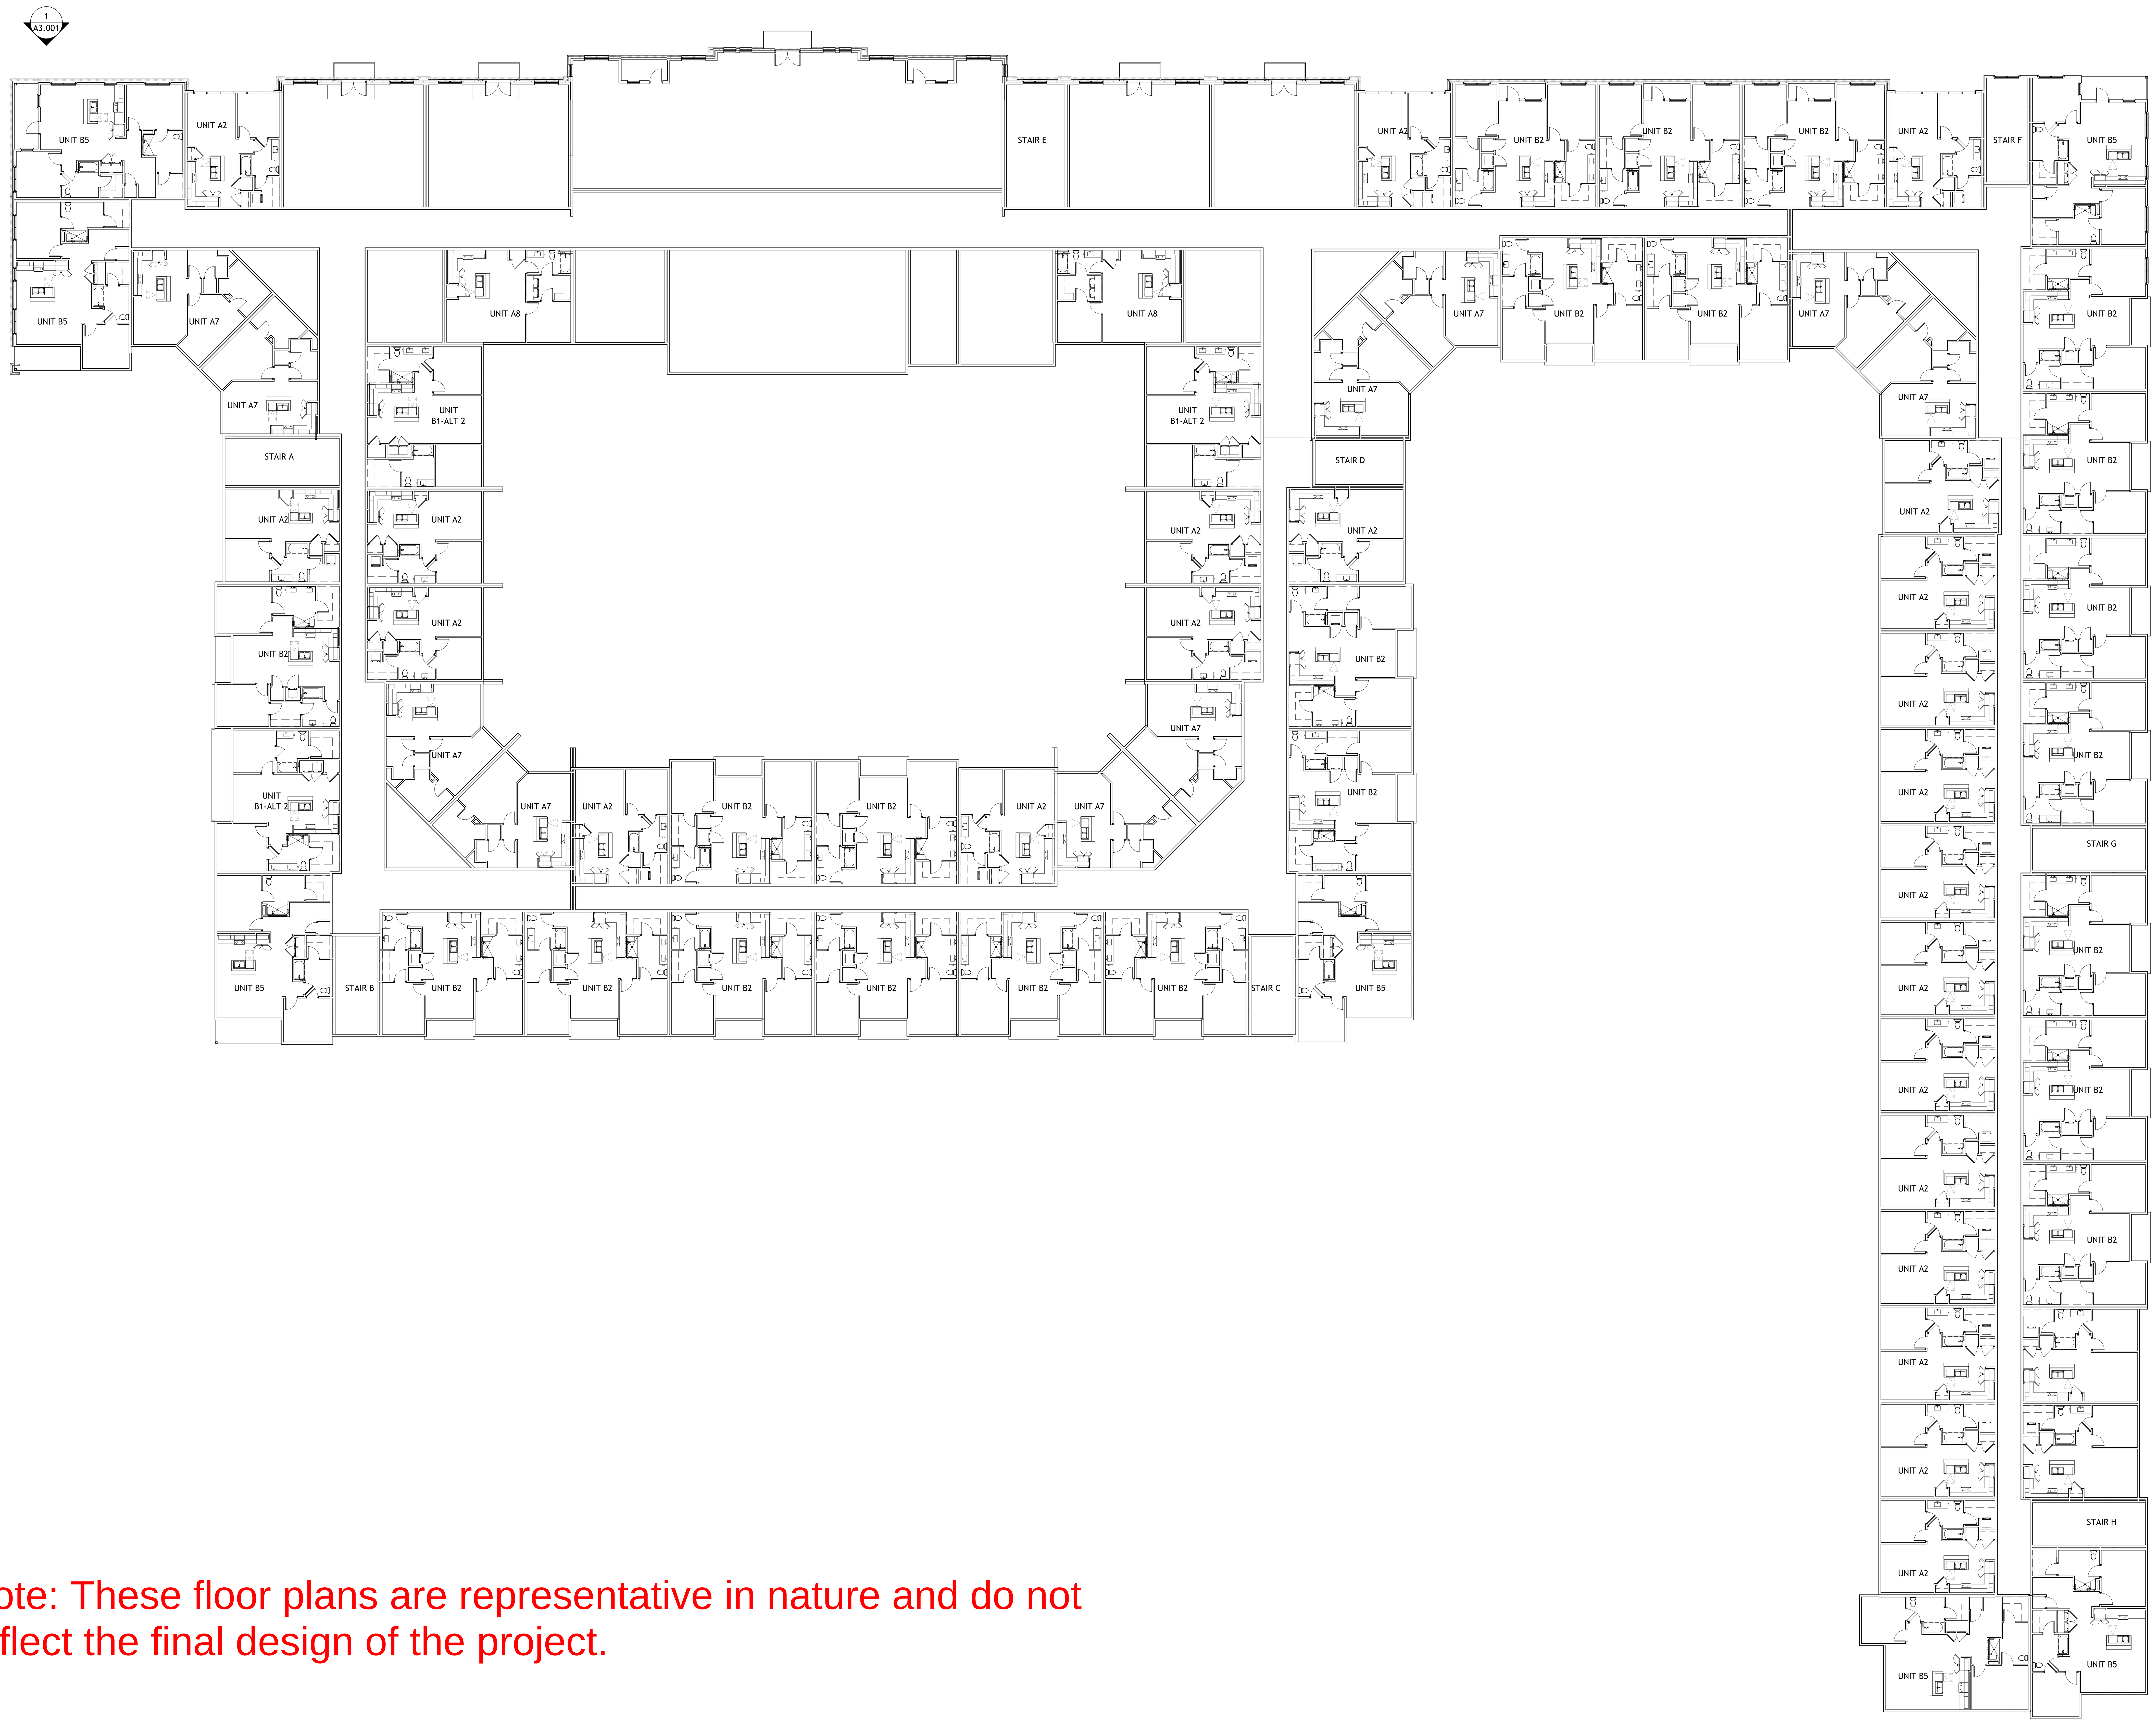

PROJECT NORTH

Note: These floor plans are representative in nature and do not reflect the final design of the project.

1 FLOOR PLAN- LEVEL 3
A1.03 1/16" = 1'-0"

5/15/2023 5:50:50
G:\Temp\Snellville Rendering Model_jstephensonnilesbolton.rvt

PROJECT # : XXXXXX
DRAWN BY: Author
CHECKED BY: Checker

NILES BOLTON ASSOCIATES

3060 Peachtree Rd. N.W.
Suite 600
Atlanta, GA 30305

T 404 365 7600

www.nilesbolton.com

No.	Description	Date

This drawing, as an instrument of service, is and shall remain the property of the Architects and shall not be reproduced, published or used in any way without the permission of the Architect.

SNELLVILLE MULTI-FAMILY
990 HIGHWAY 78
SNELLVILLE, GEORGIA 30052

HIGHPOINT DEVELOPMENT, LLC.

SHEET TITLE:
BUILDING PLAN- LEVEL 3

SHEET NUMBER:
A1.03

MM-DD-YYYY

NOT RELEASED FOR CONSTRUCTION

FLOOR PLAN NOTES

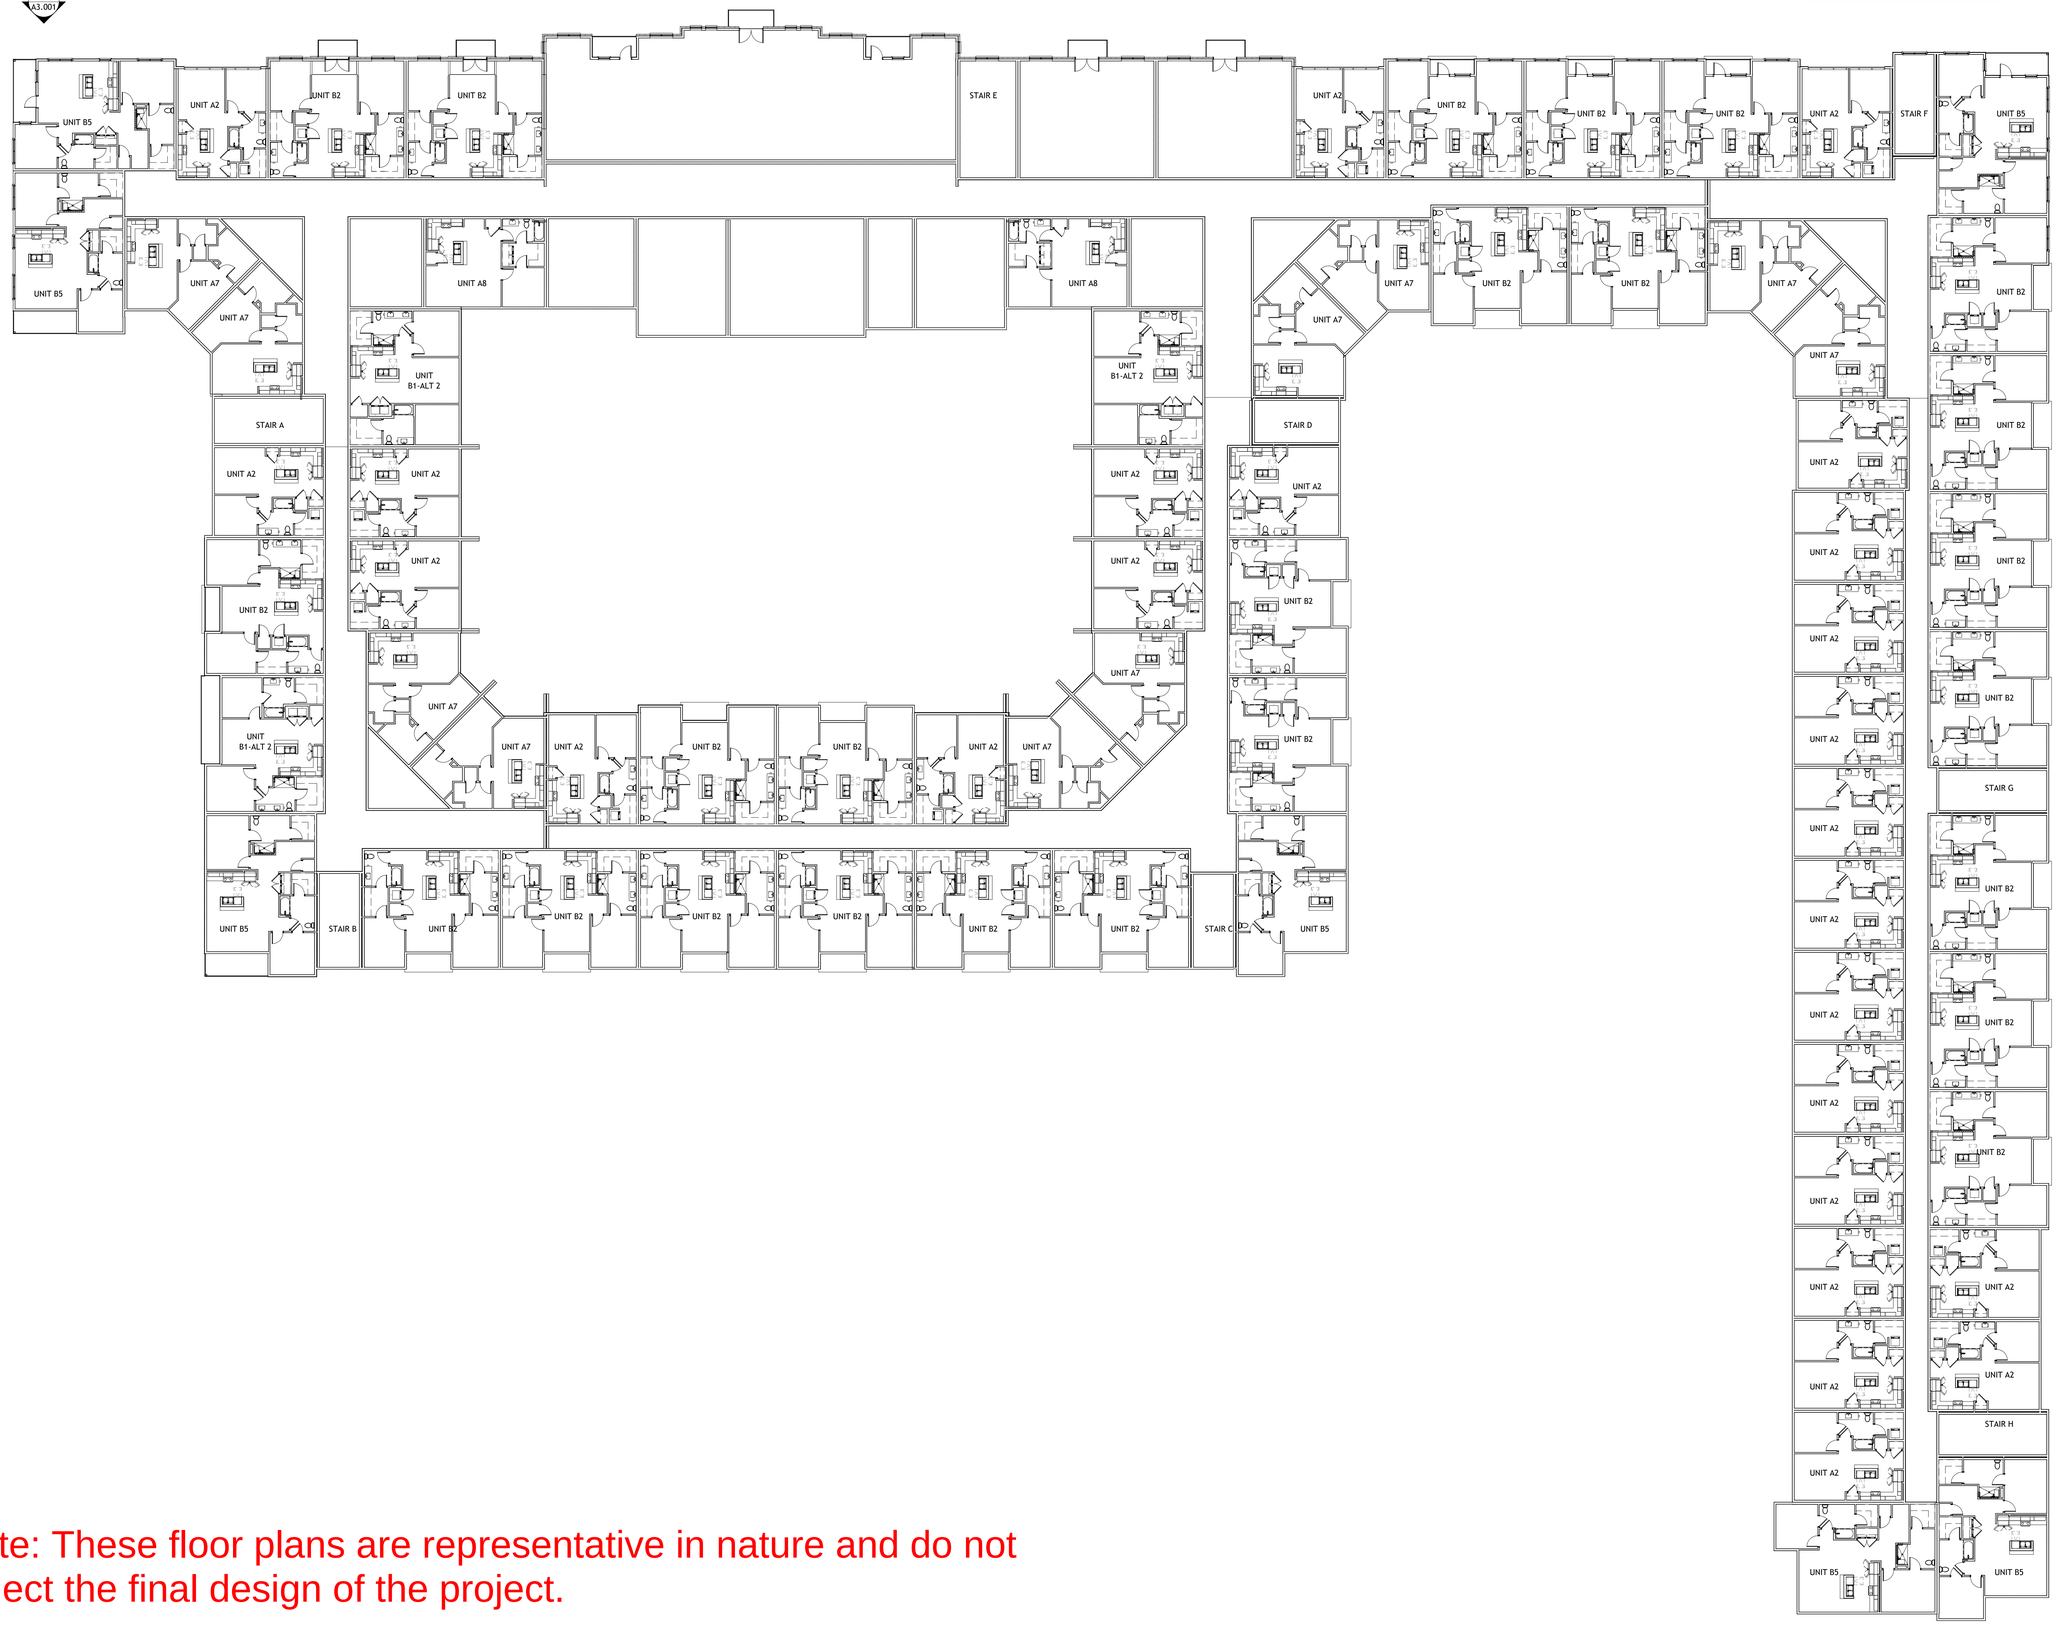

Note: These floor plans are representative in nature and do not reflect the final design of the project.

1 FLOOR PLAN- LEVEL 4
A1.04 1/16" = 1'-0"

5/15/2023 5:50:57
P:\Projects\Snellville Rendering Model_kstephenson\nilesbolton.rvt

PROJECT # : XXXXXX
DRAWN BY: Author
CHECKED BY: Checker

NILES BOLTON ASSOCIATES

3060 Peachtree Rd. N.W.
Suite 600
Atlanta, GA 30305

T 404 365 7600

www.nilesbolton.com

No.	Description	Date

This drawing, as an instrument of service, is and shall remain the property of the Architects and shall not be reproduced, published or used in any way without the permission of the Architects.

SNELLVILLE MULTI-FAMILY
990 HIGHWAY 78
SNELLVILLE, GEORGIA 30052

HIGHPOINT DEVELOPMENT, LLC.

SHEET TITLE:
BUILDING PLAN- LEVEL 4

SHEET NUMBER:
A1.04

MM-DD-YYYY

NOT RELEASED FOR CONSTRUCTION